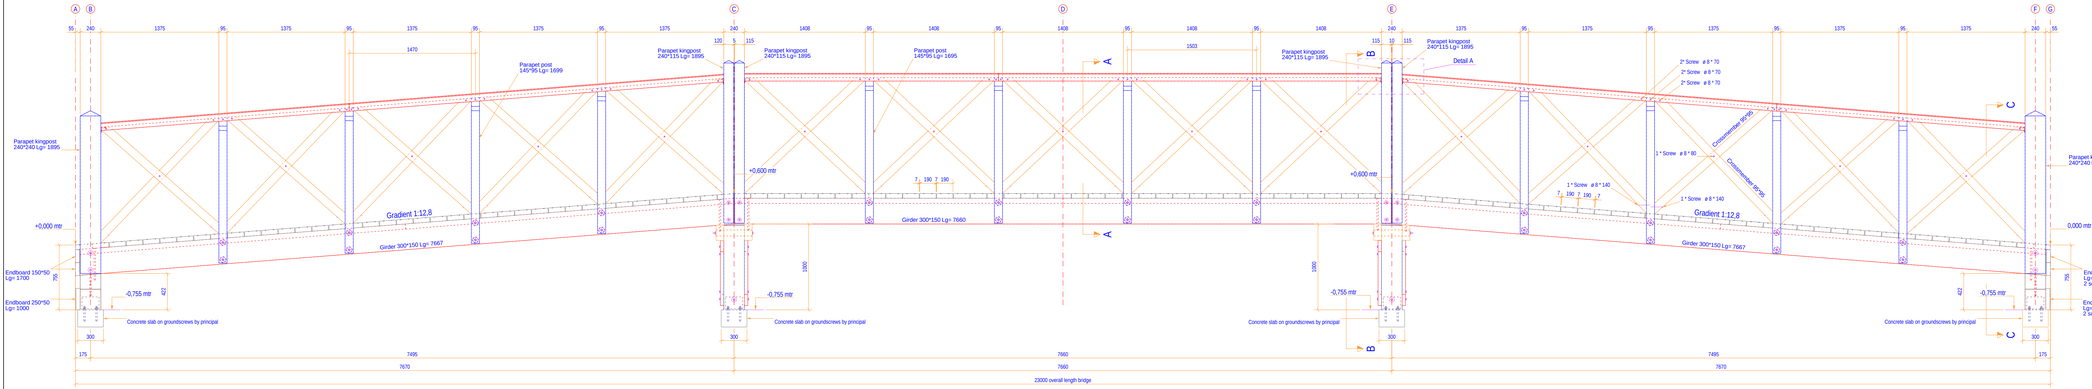

Elevation, 1:20

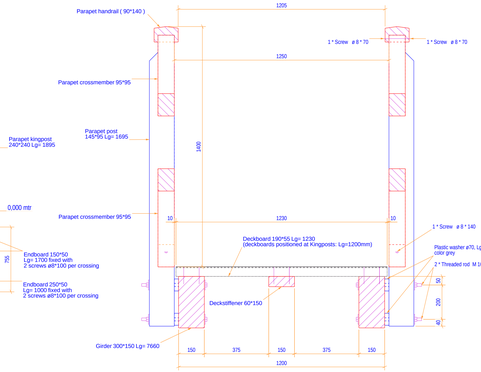

Cross section A - A , 1:10

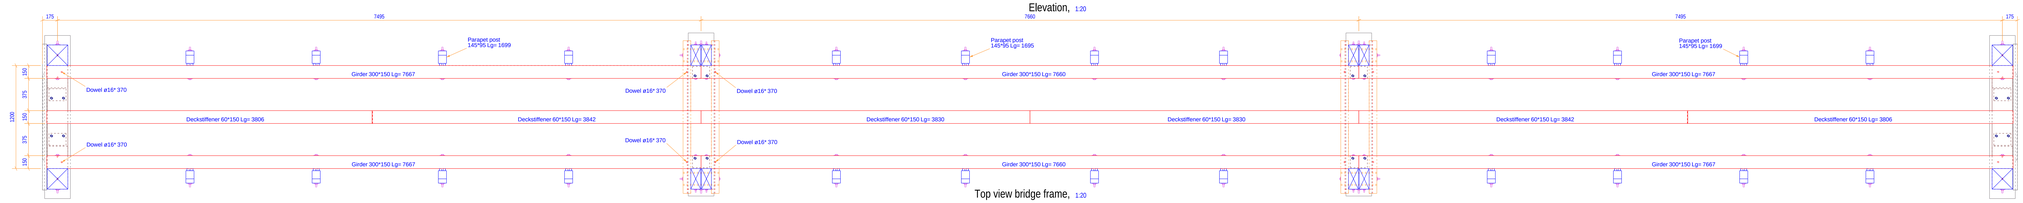

Top view bridge frame, 1:20

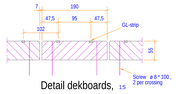

Detail dekboards, 1:5

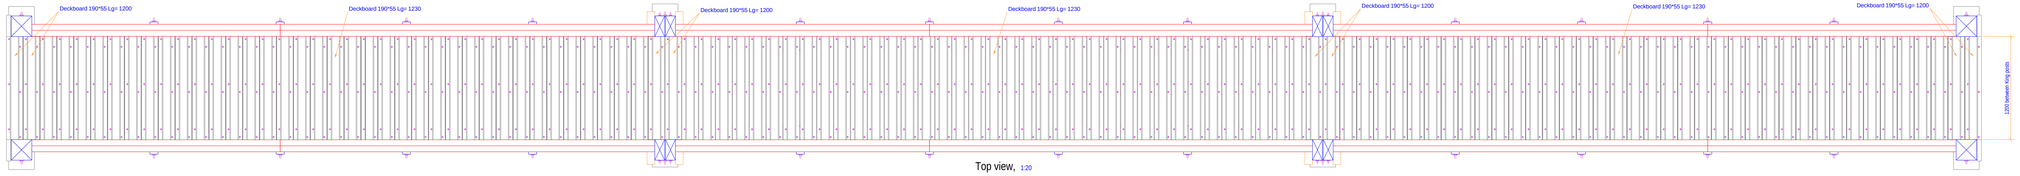

Top view, 1:20

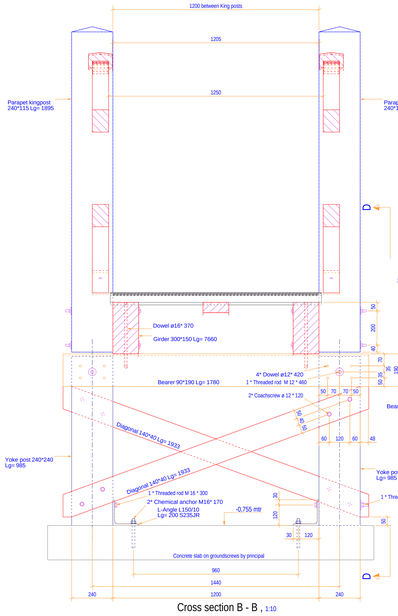

Cross section B - B , 1:10

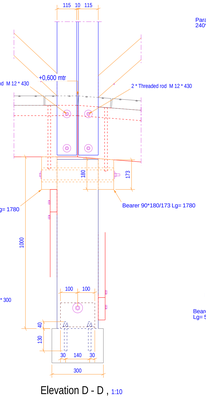

Elevation D - D , 1:10

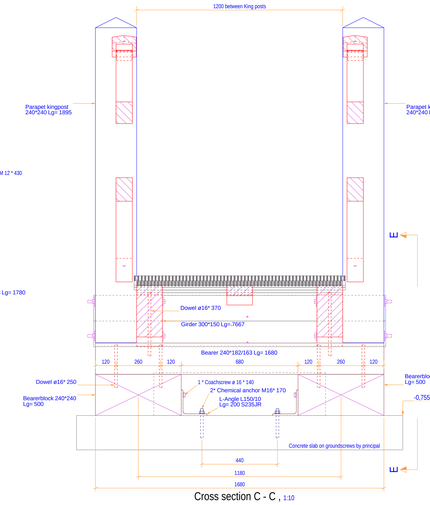

Cross section C - C , 1:10

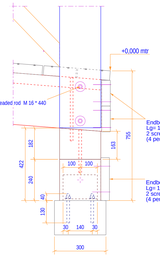

Elevation E - E , 1:10

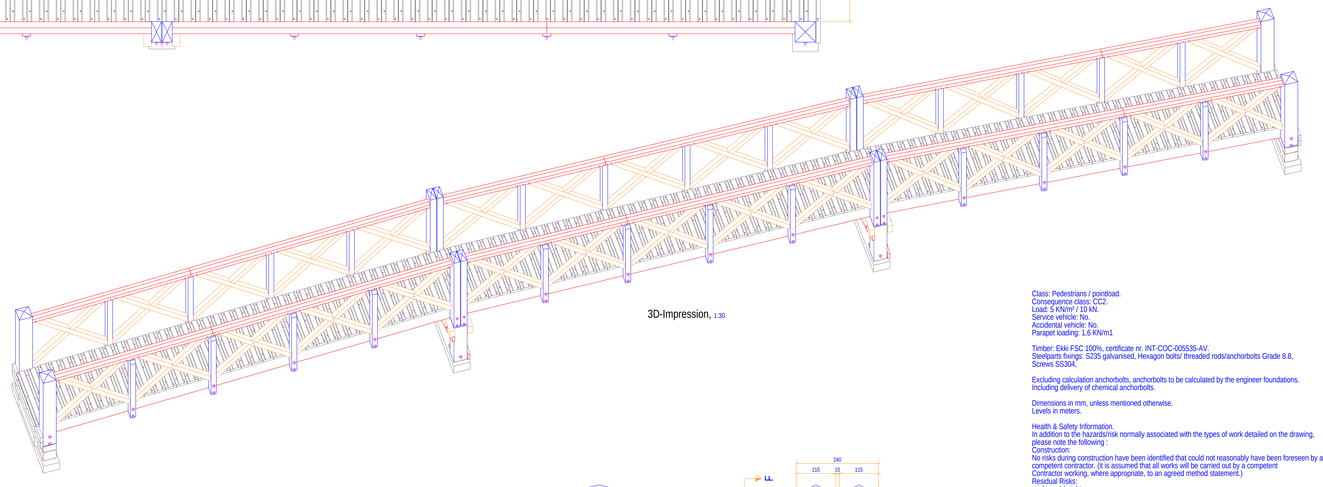

3D-Impression, 1:30

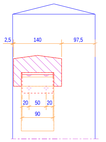

Section F - F , 1:5

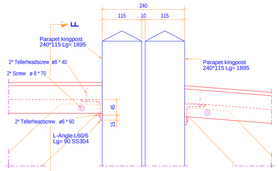

Detail A , 1:5

Class: Pedestrians / pointload.
Consequence class: CC2.
Load: 5 KN/m² / 10 kN.
Service vehicle: No.
Accidental vehicle: No.
Parapet loading: 1,6 KN/m1

Timber: Ekki FSC 100%, certificate nr. INT-COC-005535-AV.
Steelparts fixings: S235 galvanised, Hexagon bolts/ threaded rods/anchorbolts Grade 8.8, Screws SS304.

Excluding calculation anchorbolts, anchorbolts to be calculated by the engineer foundations. Including delivery of chemical anchorbolts.

Dimensions in mm, unless mentioned otherwise.
Levels in meters.

Health & Safety Information.
In addition to the hazards/risk normally associated with the types of work detailed on the drawing, please note the following :
Construction:
No risks during construction have been identified that could not reasonably have been foreseen by a competent contractor. (It is assumed that all works will be carried out by a competent Contractor working, where appropriate, to an agreed method statement.)
Residual Risks:
working at height.
working over water.

Rev. no.	Description revision/addition	Revision date	Drawn
0	First drawing	20.05.2025	AB

Principal
Hampshire County Council.
3rd Floor West Elizabeth II Court, The Castle, Winchester, Hampshire, SO***

Name structure
Langstone Seawall Cycle bridge.
Havant, Hampshire.

Part structure
1 Bridge, Prefazo Type 1A
General arrangement with details.

SARUM HARDWOOD STRUCTURES LTD
inc. MAT & TIMBER SERVICES
Unit 10, Whitedown Court Park
STOCKBRIDGE, Hampshire, SO20 6BU
Tel: 01264 810808 • Fax: 01264 810809
info@sarumhardwood.co.uk
www.sarumhardwood.co.uk

SHS Bridges & Structures

FSC
Paper made from responsible forestry
www.fsc.org
SGS-COC-005535
© 1996 Forest Stewardship Council

Status
–
Design
HS
Drawn
AB
Checked
Scale
As Indicated @
Project: order number
2024202 - 241782
Sheet
G [1]
PREFAZ00 Type 1A

**This document contains information proprietary to GROOT LEMMER B.V. Any disclosure or use of the proprietary information or reproduction of this document is expressly prohibited except as GROOT LEMMER B.V. may otherwise agree in writing*